DIATC METROPOLITAN DISTRICT BOUNDARY

SECTION 28, TOWNSHIP 2 SOUTH, RANGE 66 WEST OF THE 6TH P.M., CITY OF COMMERCE CITY, ADAMS COUNTY, COLORADO

LGID NO. 66355

PARCEL CONTAINS 264.458 ACRES, MORE OR LESS.

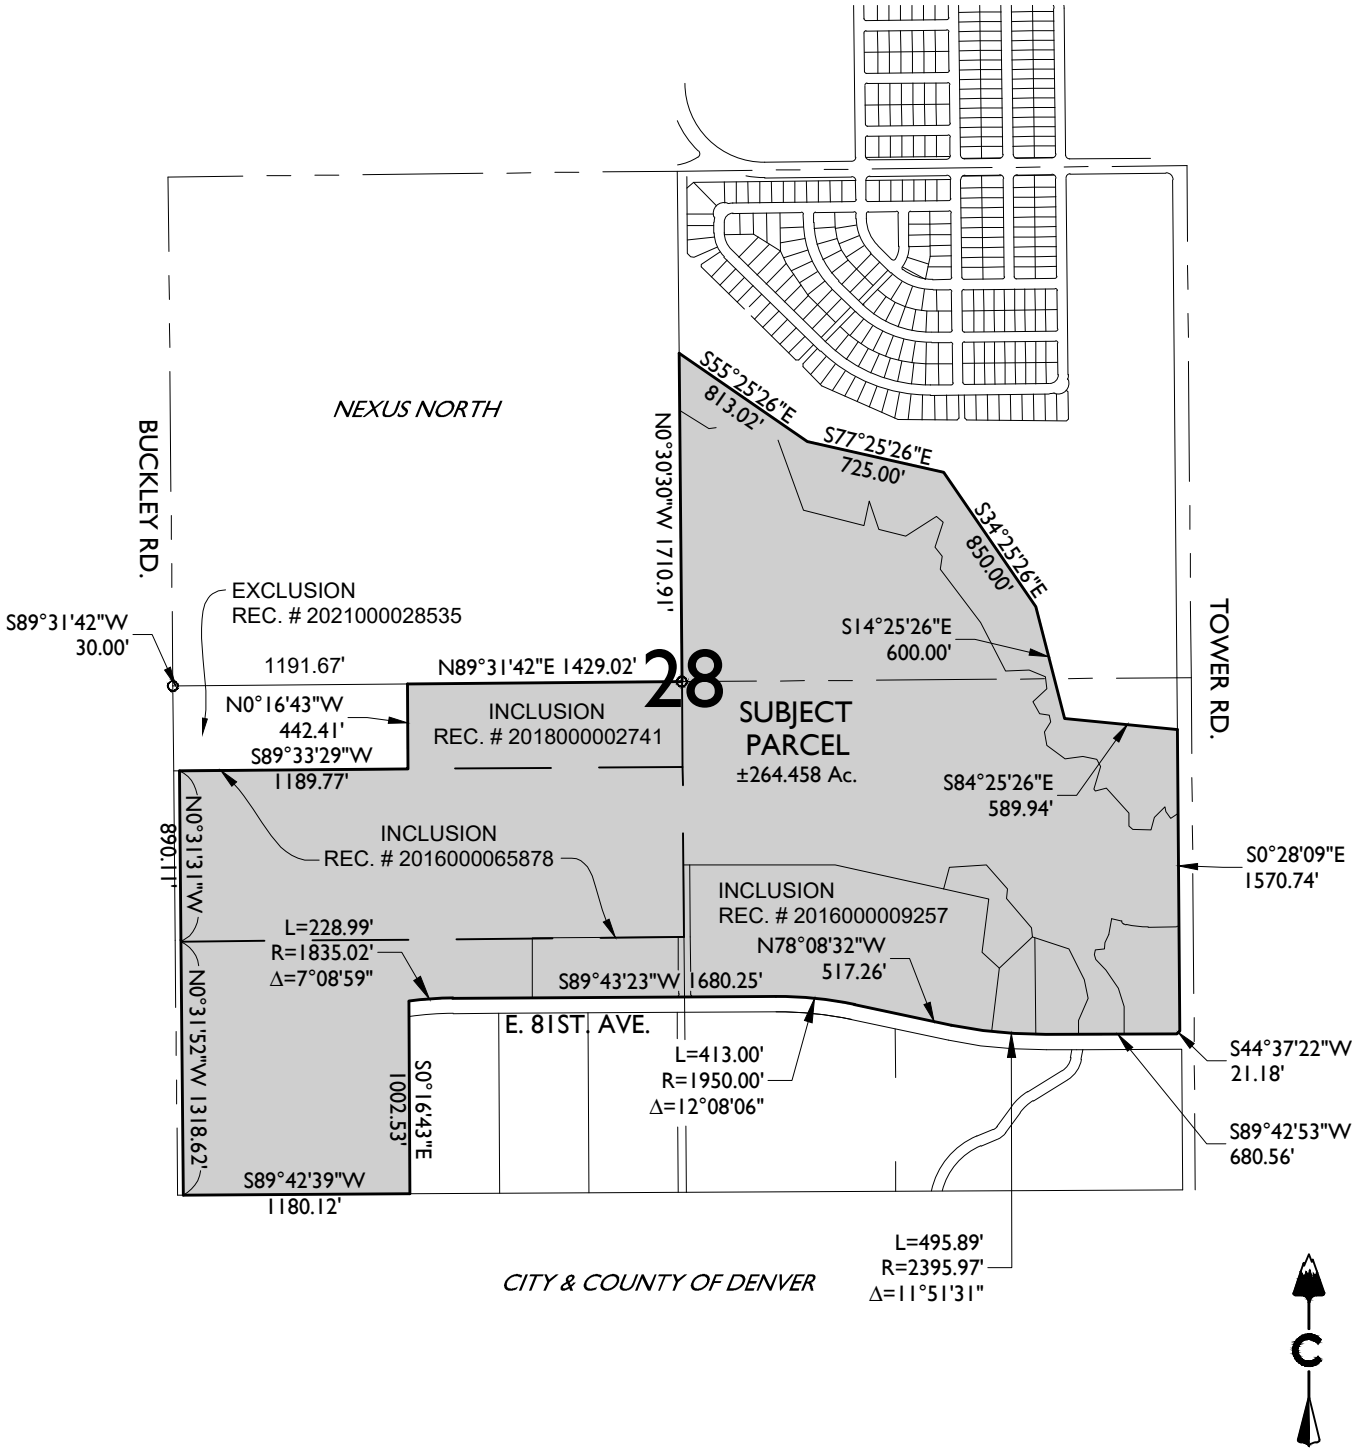

CORE

LIVEYOURCORE.COM

0 1,000'

1 inch = 1,000 ft.

DIA TECH CENTER

METRO DISTRICT BOUNDARY

SHEET NUMBER 1 OF 1 SHEETS

CREATED BY: KRL DATE: 09/11/21

JOB NUMBER 11-013

2021-09-11 (4:37 PM) Kevin Lovelace X:\11-013 DIA Tech F5 & Beyond\Cadd\Survey\Legal Descriptions_Metro District Legals\DIATC METRO DIST - Overall 2021 11013_DIATC overall Metro District_2021.dwg